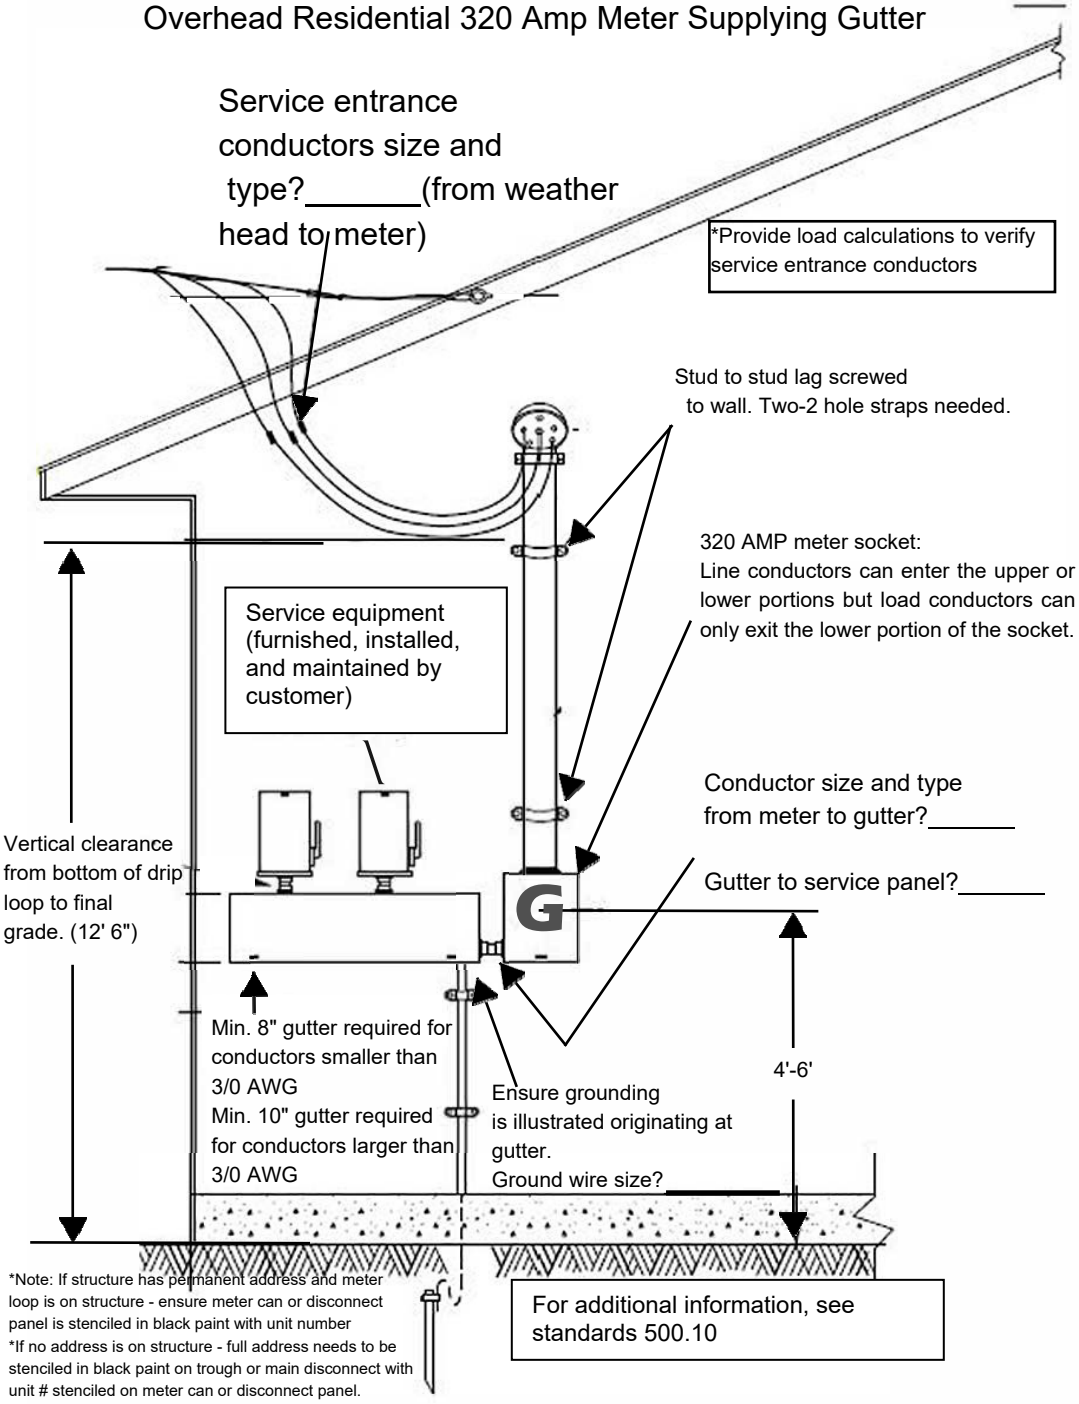Overhead Residential 320 Amp Meter Supplying Gutter