# SEGMENT 2 – NORTH CONVERSION
# AS OF JULY 6, 2022

NORTH

## LEGEND
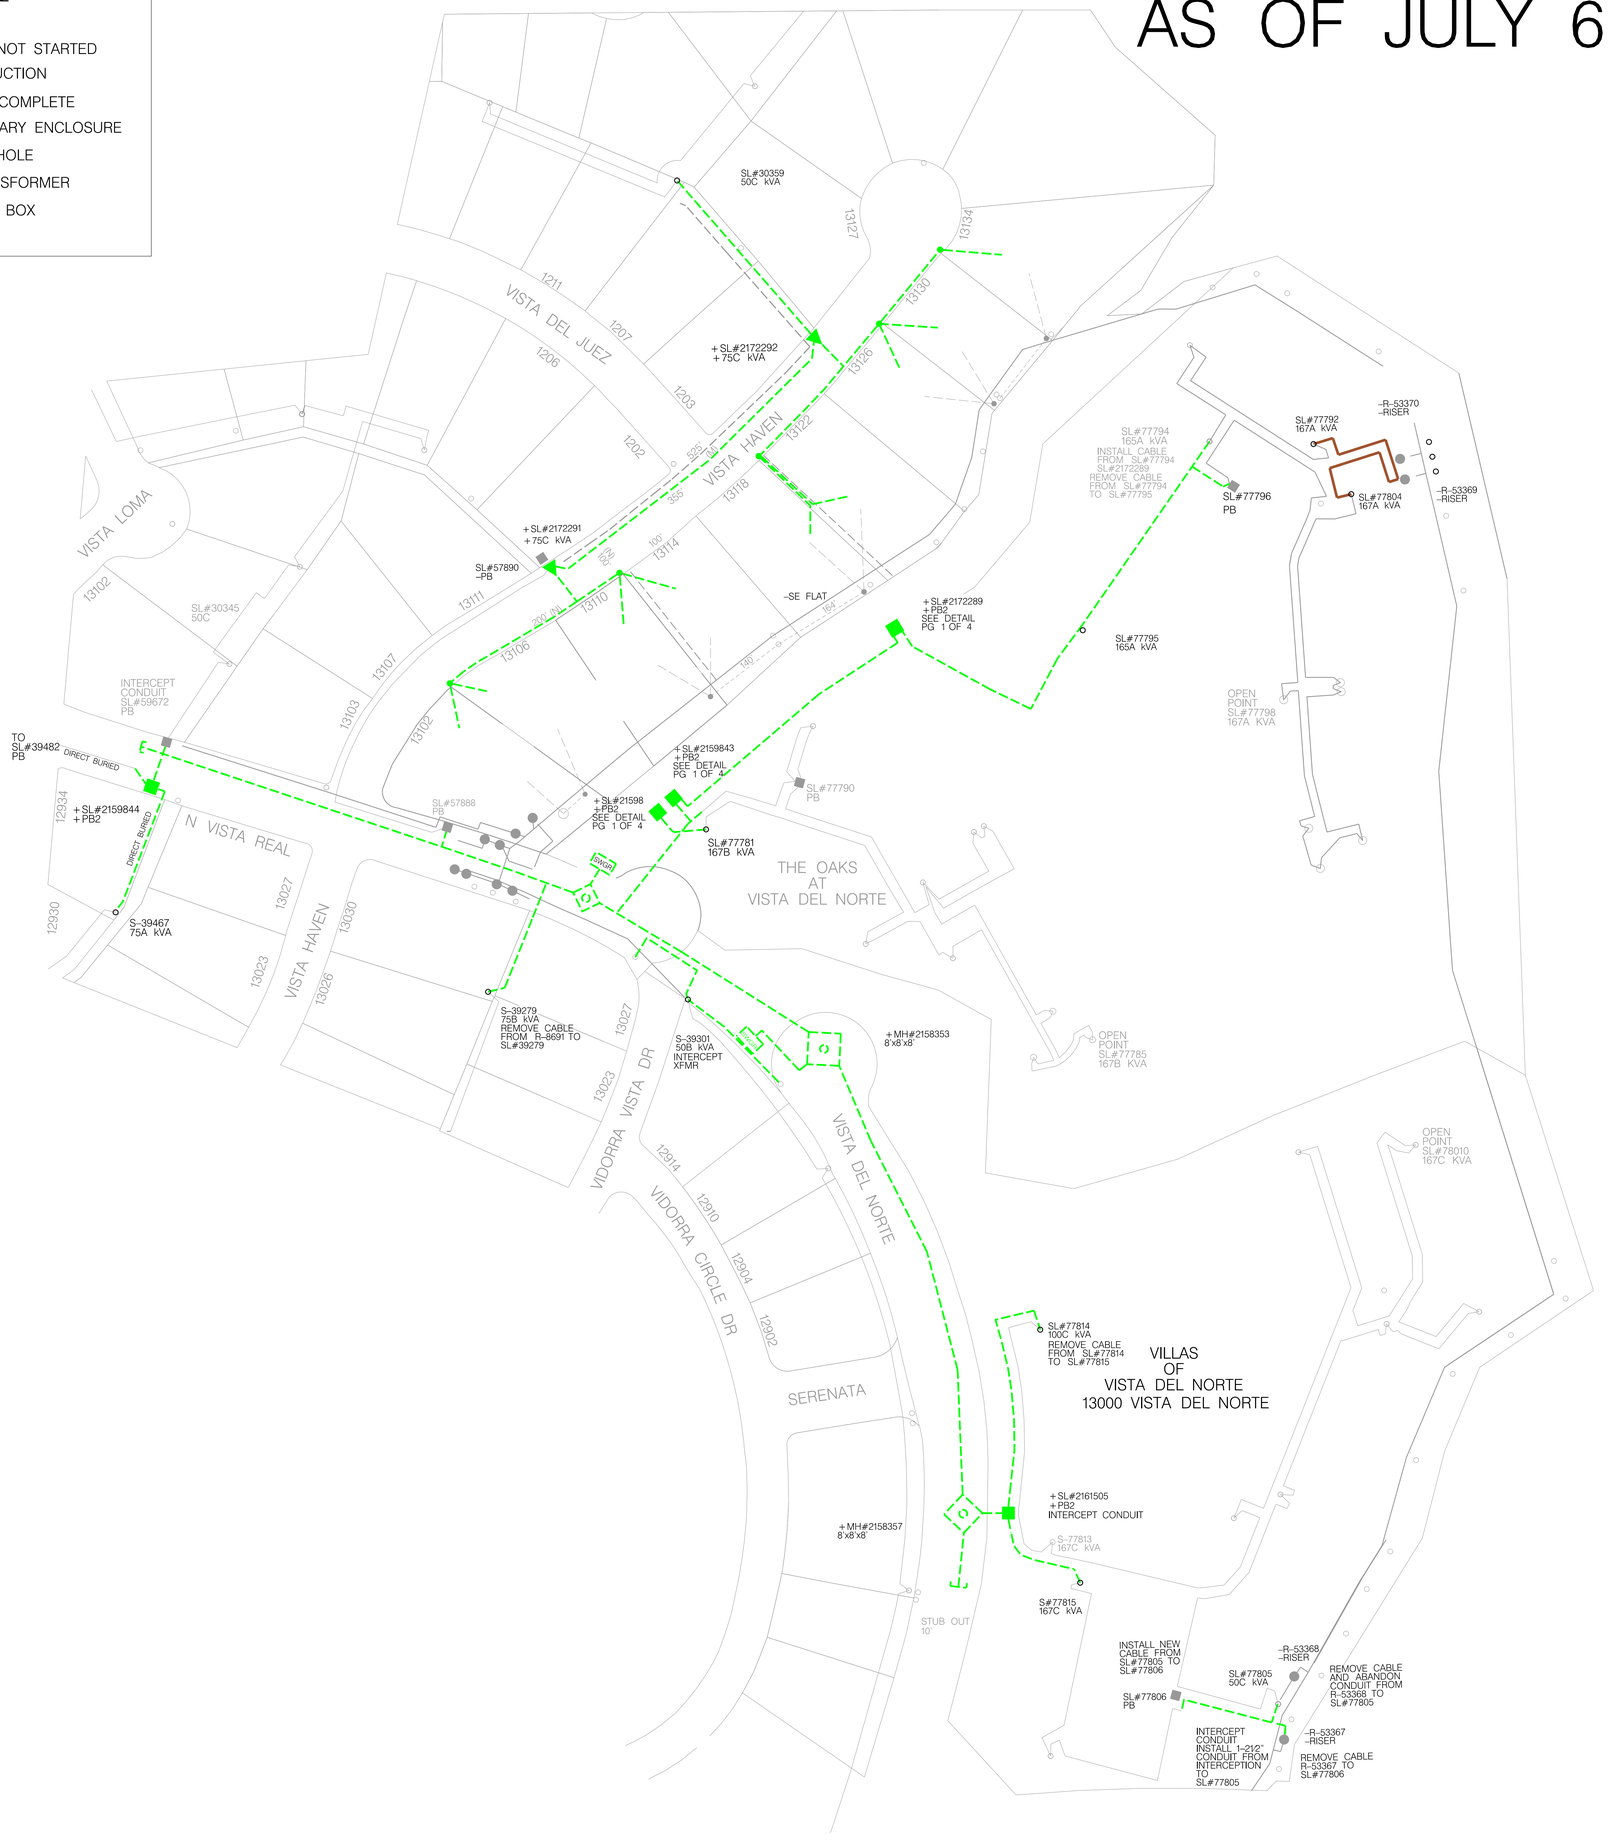
- CONSTRUCTION NOT STARTED
- UNDER CONSTRUCTION
- CONSTRUCTION COMPLETE
- INSTALL SECONDARY ENCLOSURE
- PROPOSED MANHOLE
- PROPOSED TRANSFORMER
- PROPOSED PULL BOX